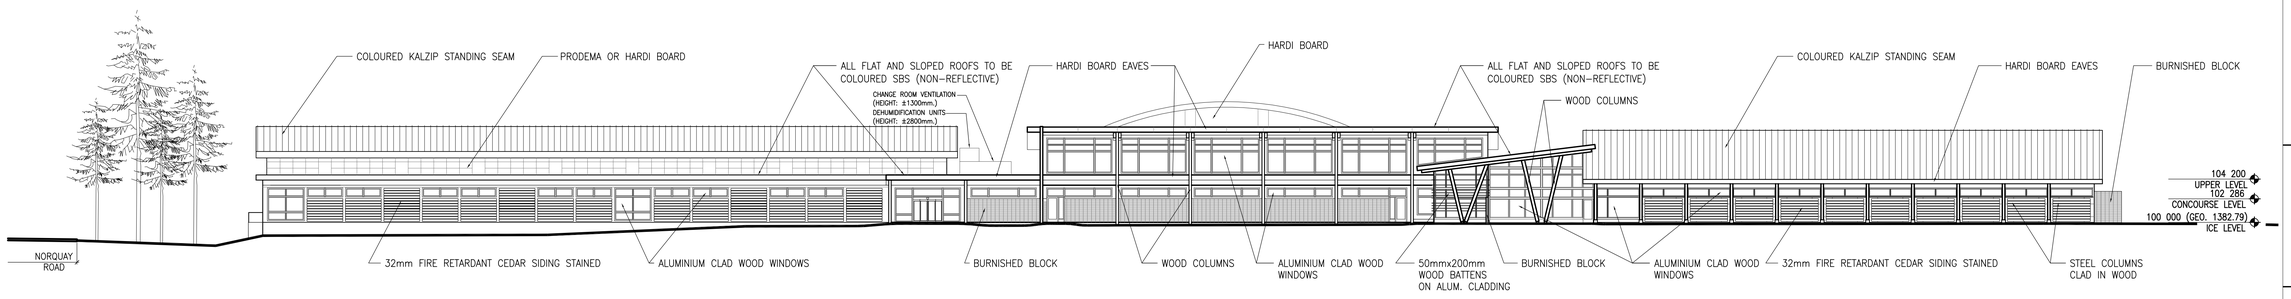

1 DP 300 SOUTH ELEVATION
SCALE 1 : 250

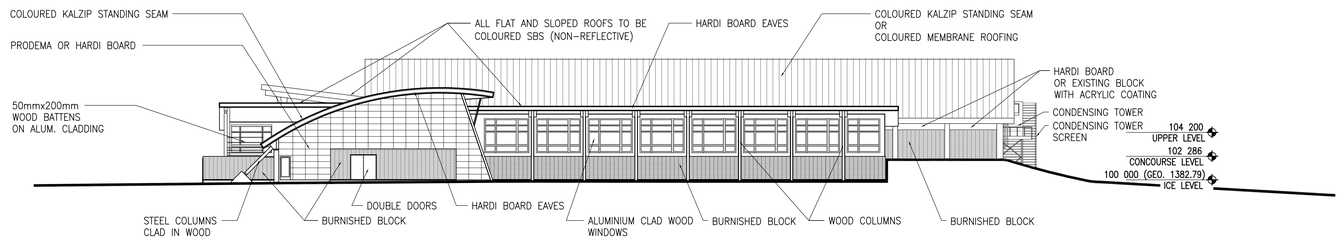

2 DP 300 EAST ELEVATION
SCALE 1 : 250

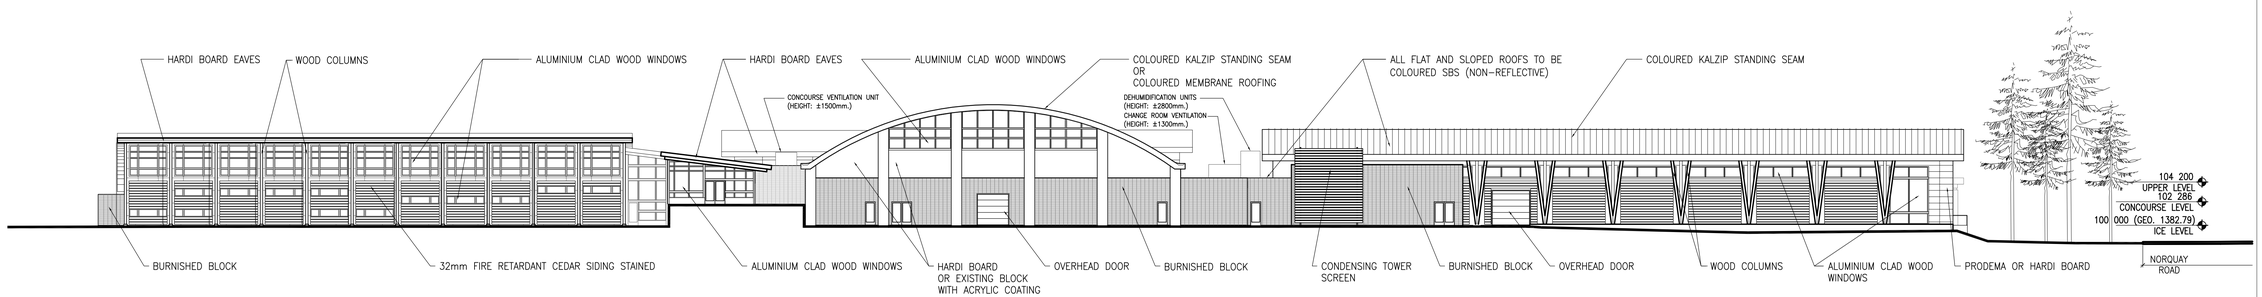

3 DP 300 NORTH ELEVATION
SCALE 1 : 250

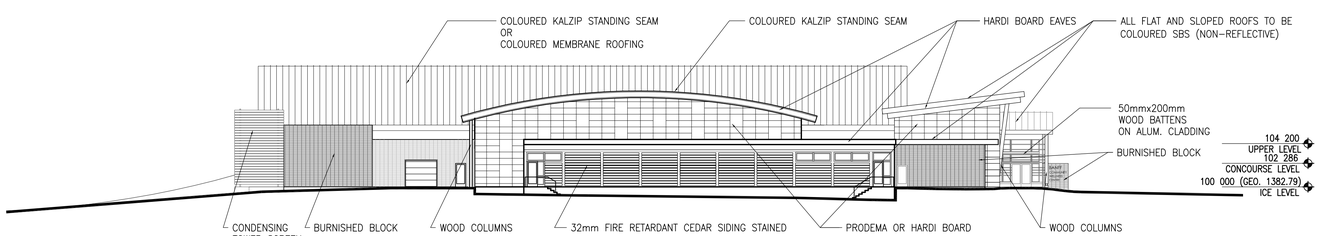

4 DP 300 WEST ELEVATION
SCALE 1 : 250

GEC architecture
Graham Edmunds Cartier

Project Team
Construction Manager
STUART OLSON
Structural Consultant
CASCADE ENGINEERING
Mechanical Consultant
HEMISPHERE ENGINEERING
Electrical Consultant
STEBNICKI & PARTNERS

Client
TOWN OF Banff

Seal & Permit

No.	Description	Date
5	ISSUED FOR DP	2009/04/14
4	ISSUED FOR DP REVIEW	2009/04/09
3	PRELIMINARY COSTING	2009/04/02
2	ISSUED FOR DP REVIEW	2009/03/16
1	ISSUED FOR DP REVIEW	2009/03/13

Drawing History

Scale: AS NOTED
Checked By

Project
THE TOWN OF BANFF
RECREATION CENTRE

Drawing Title
ELEVATIONS

Project Number: 5113
Drawing Number: DP 300

2009-04-15 10:16am By: dewdm
n:\5113 - banff\01 dwg\ms model\11 hvac mechanical\13 hydronic\dwg\hydronic\dp300.dwg