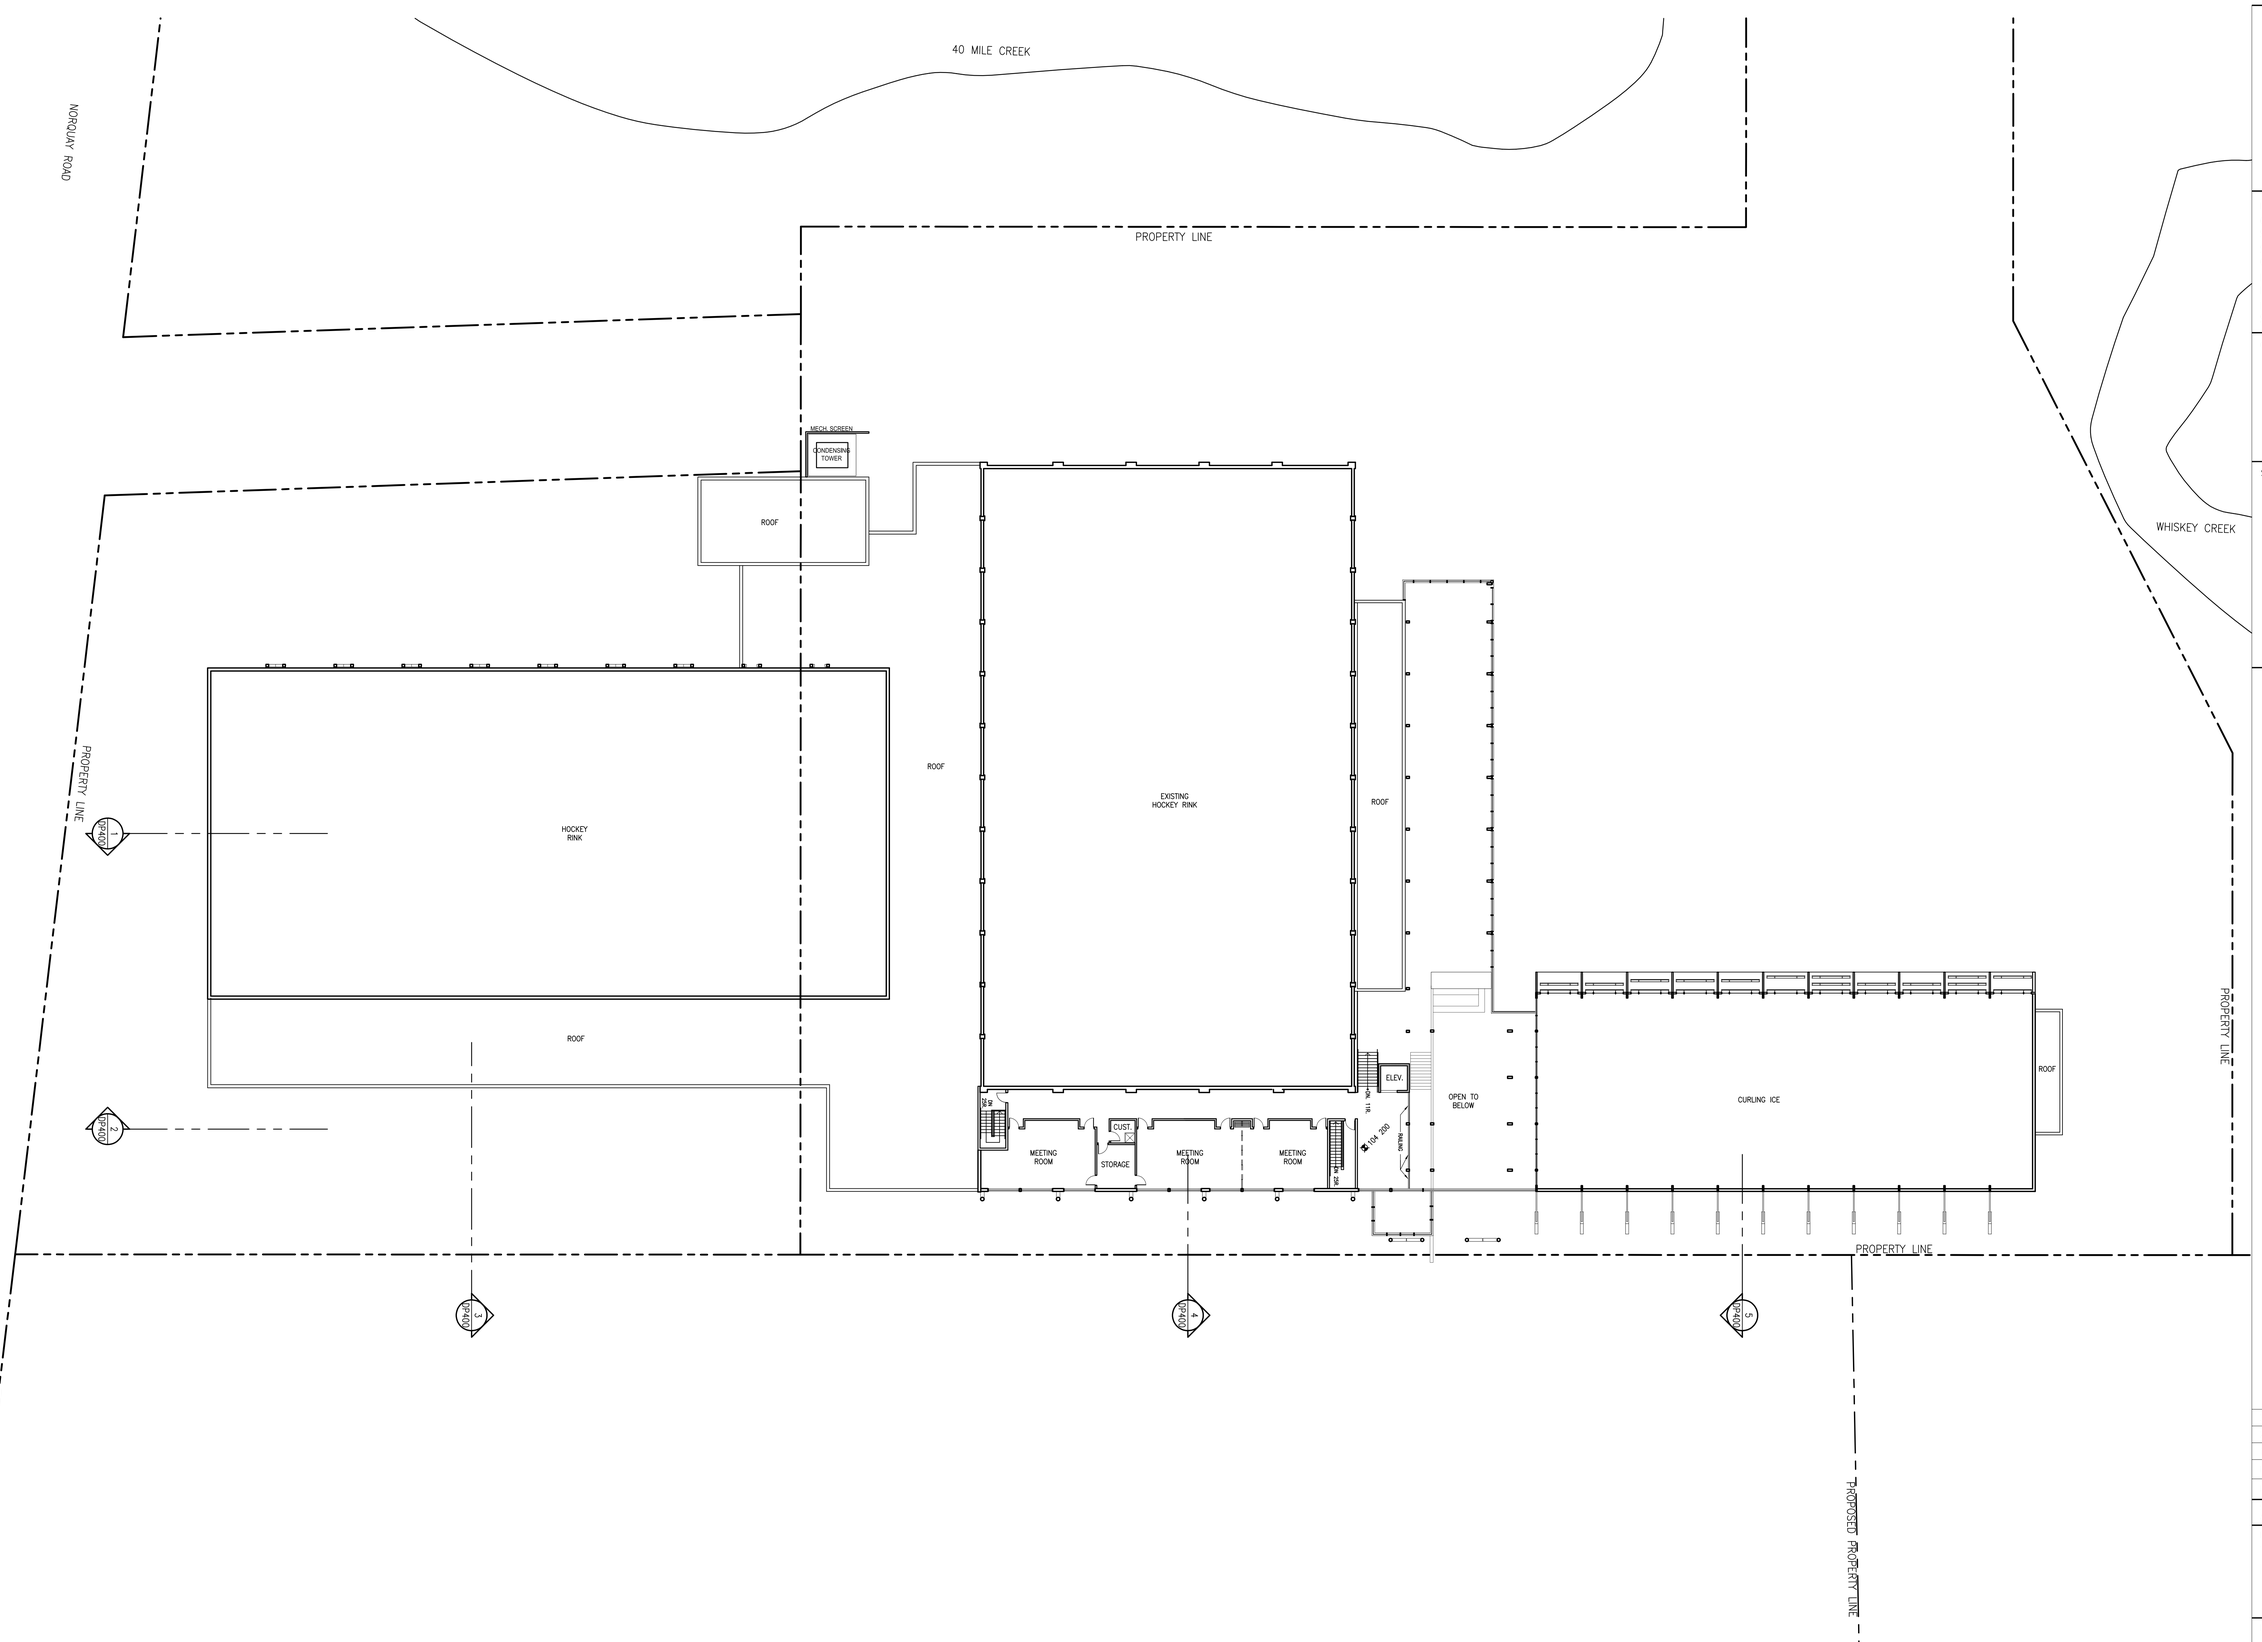

1 / DP 202 UPPER FLOOR

SCALE 1 : 250

GEC architecture
Graham Edmunds Cartier

Project Team
Construction Manager
STUART OLSON
Structural Consultant
CASCADE ENGINEERING
Mechanical Consultant
HEMISPHERE ENGINEERING
Electrical Consultant
STEBNICKI & PARTNERS

Client
TOWN OF Banff

Seal & Permit

No.	Description	Date
3	ISSUED FOR DP	2009/04/14
2	ISSUED FOR SIGN OFF	2009/03/31
1	ISSUED FOR DP REVIEW	2009/03/13

Drawing History

Scale
AS NOTED

Checked By

Project
THE TOWN OF BANFF
RECREATION CENTRE

Drawing Title
UPPER FLOOR

Project Number
5113

Drawing Number
DP 202

2009-04-15 10:15am By: dewdm
H:\5113 - Banff\5113 DWG\DP\5113 - Proposed Recreation Centre - Upper Floor.dwg